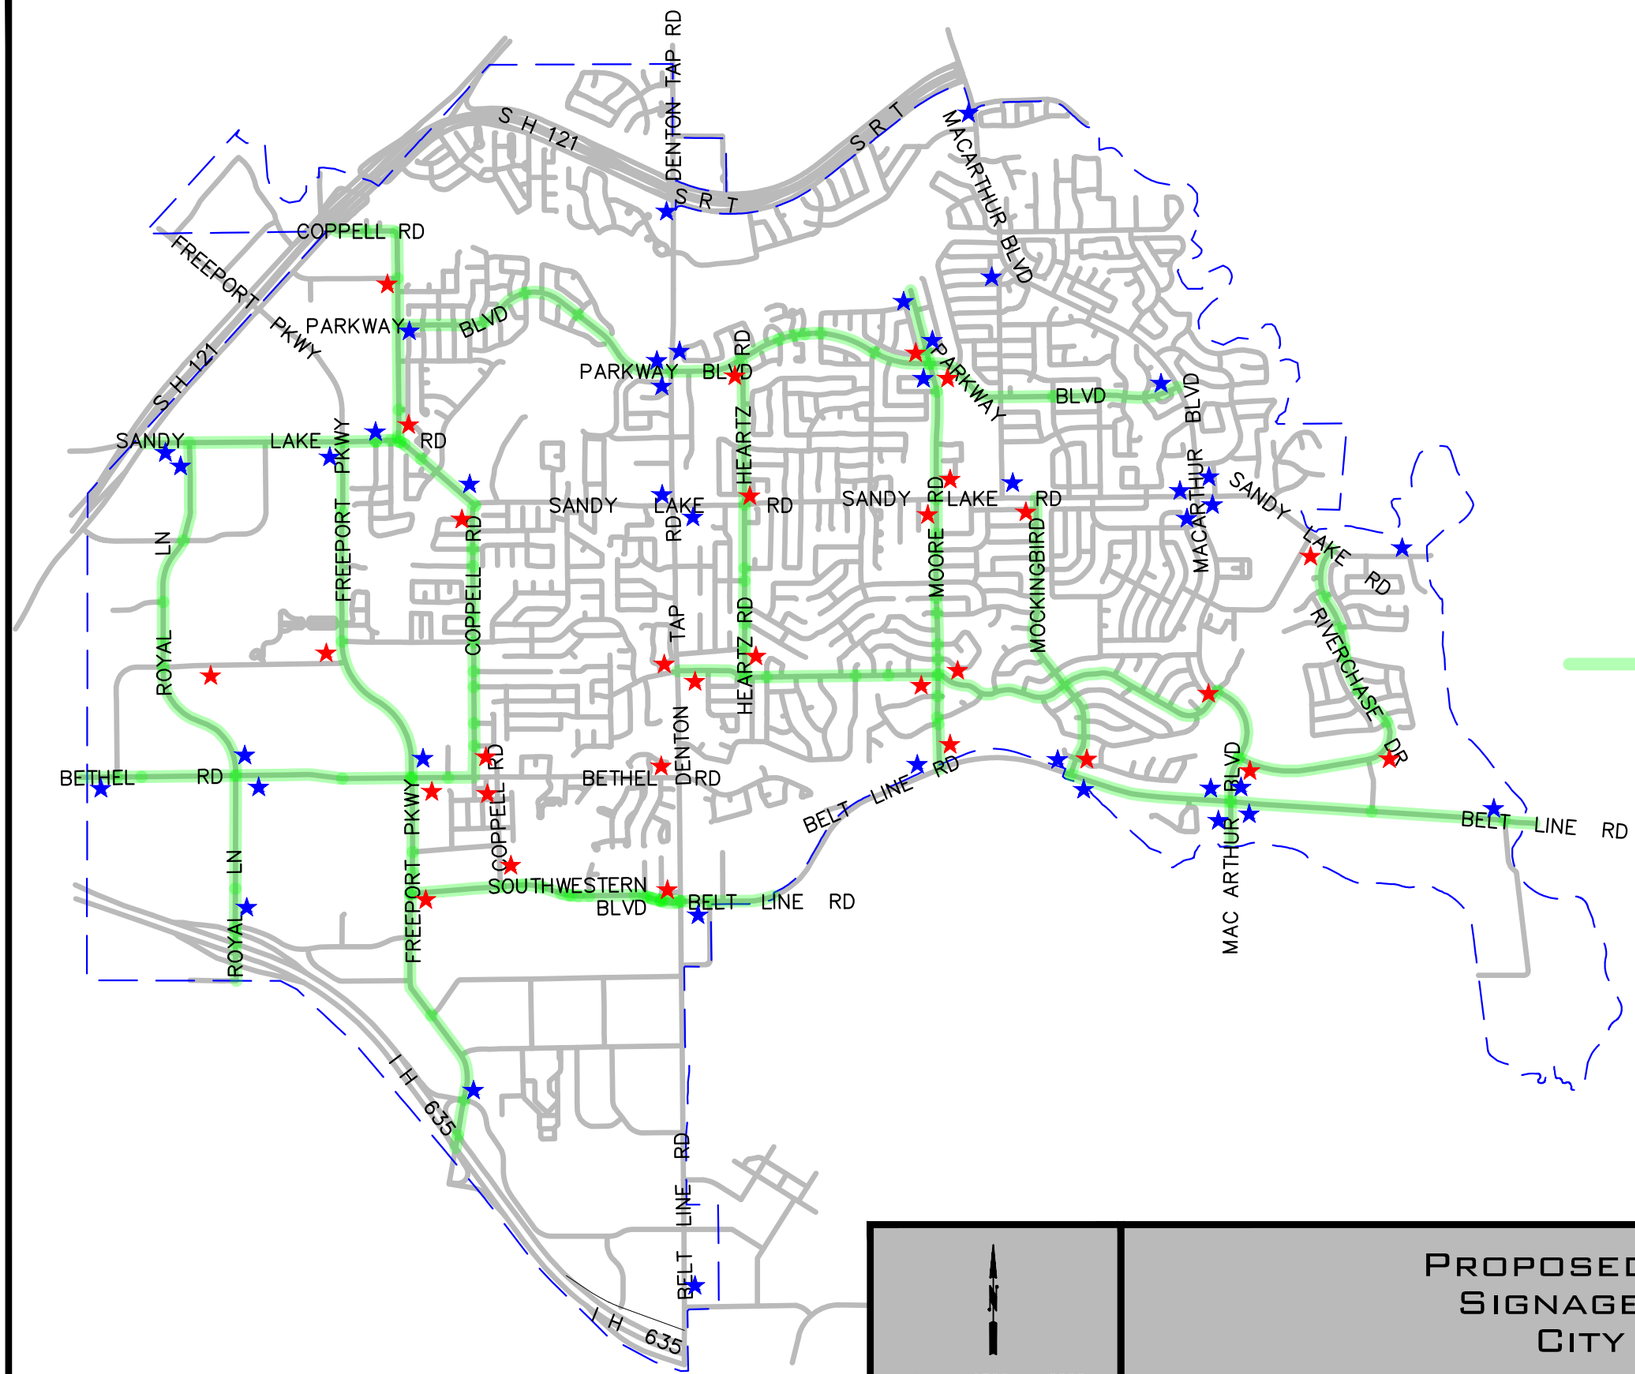

★ =R4–11 SIGN

★ =R4–11 WITH SUPPLEMENTAL SIGN

=ROUTES SUGGESTED BY CYCLING COMMUNITY FOR PROPOSED SIGNAGE

0 1500 3000

1 INCH = 3000 FT.

PROPOSED BICYCLE TRAVEL SIGNAGE CONSTRUCTION CITY OF COPPELL

Created on: 26 January 2016

S:\CAD\In_Design\ENGINEERING DEPARTMENT\dwg\ENGINEERING 2016.dwg \BIKE LANE SIGNAGE

Created in Civil3D